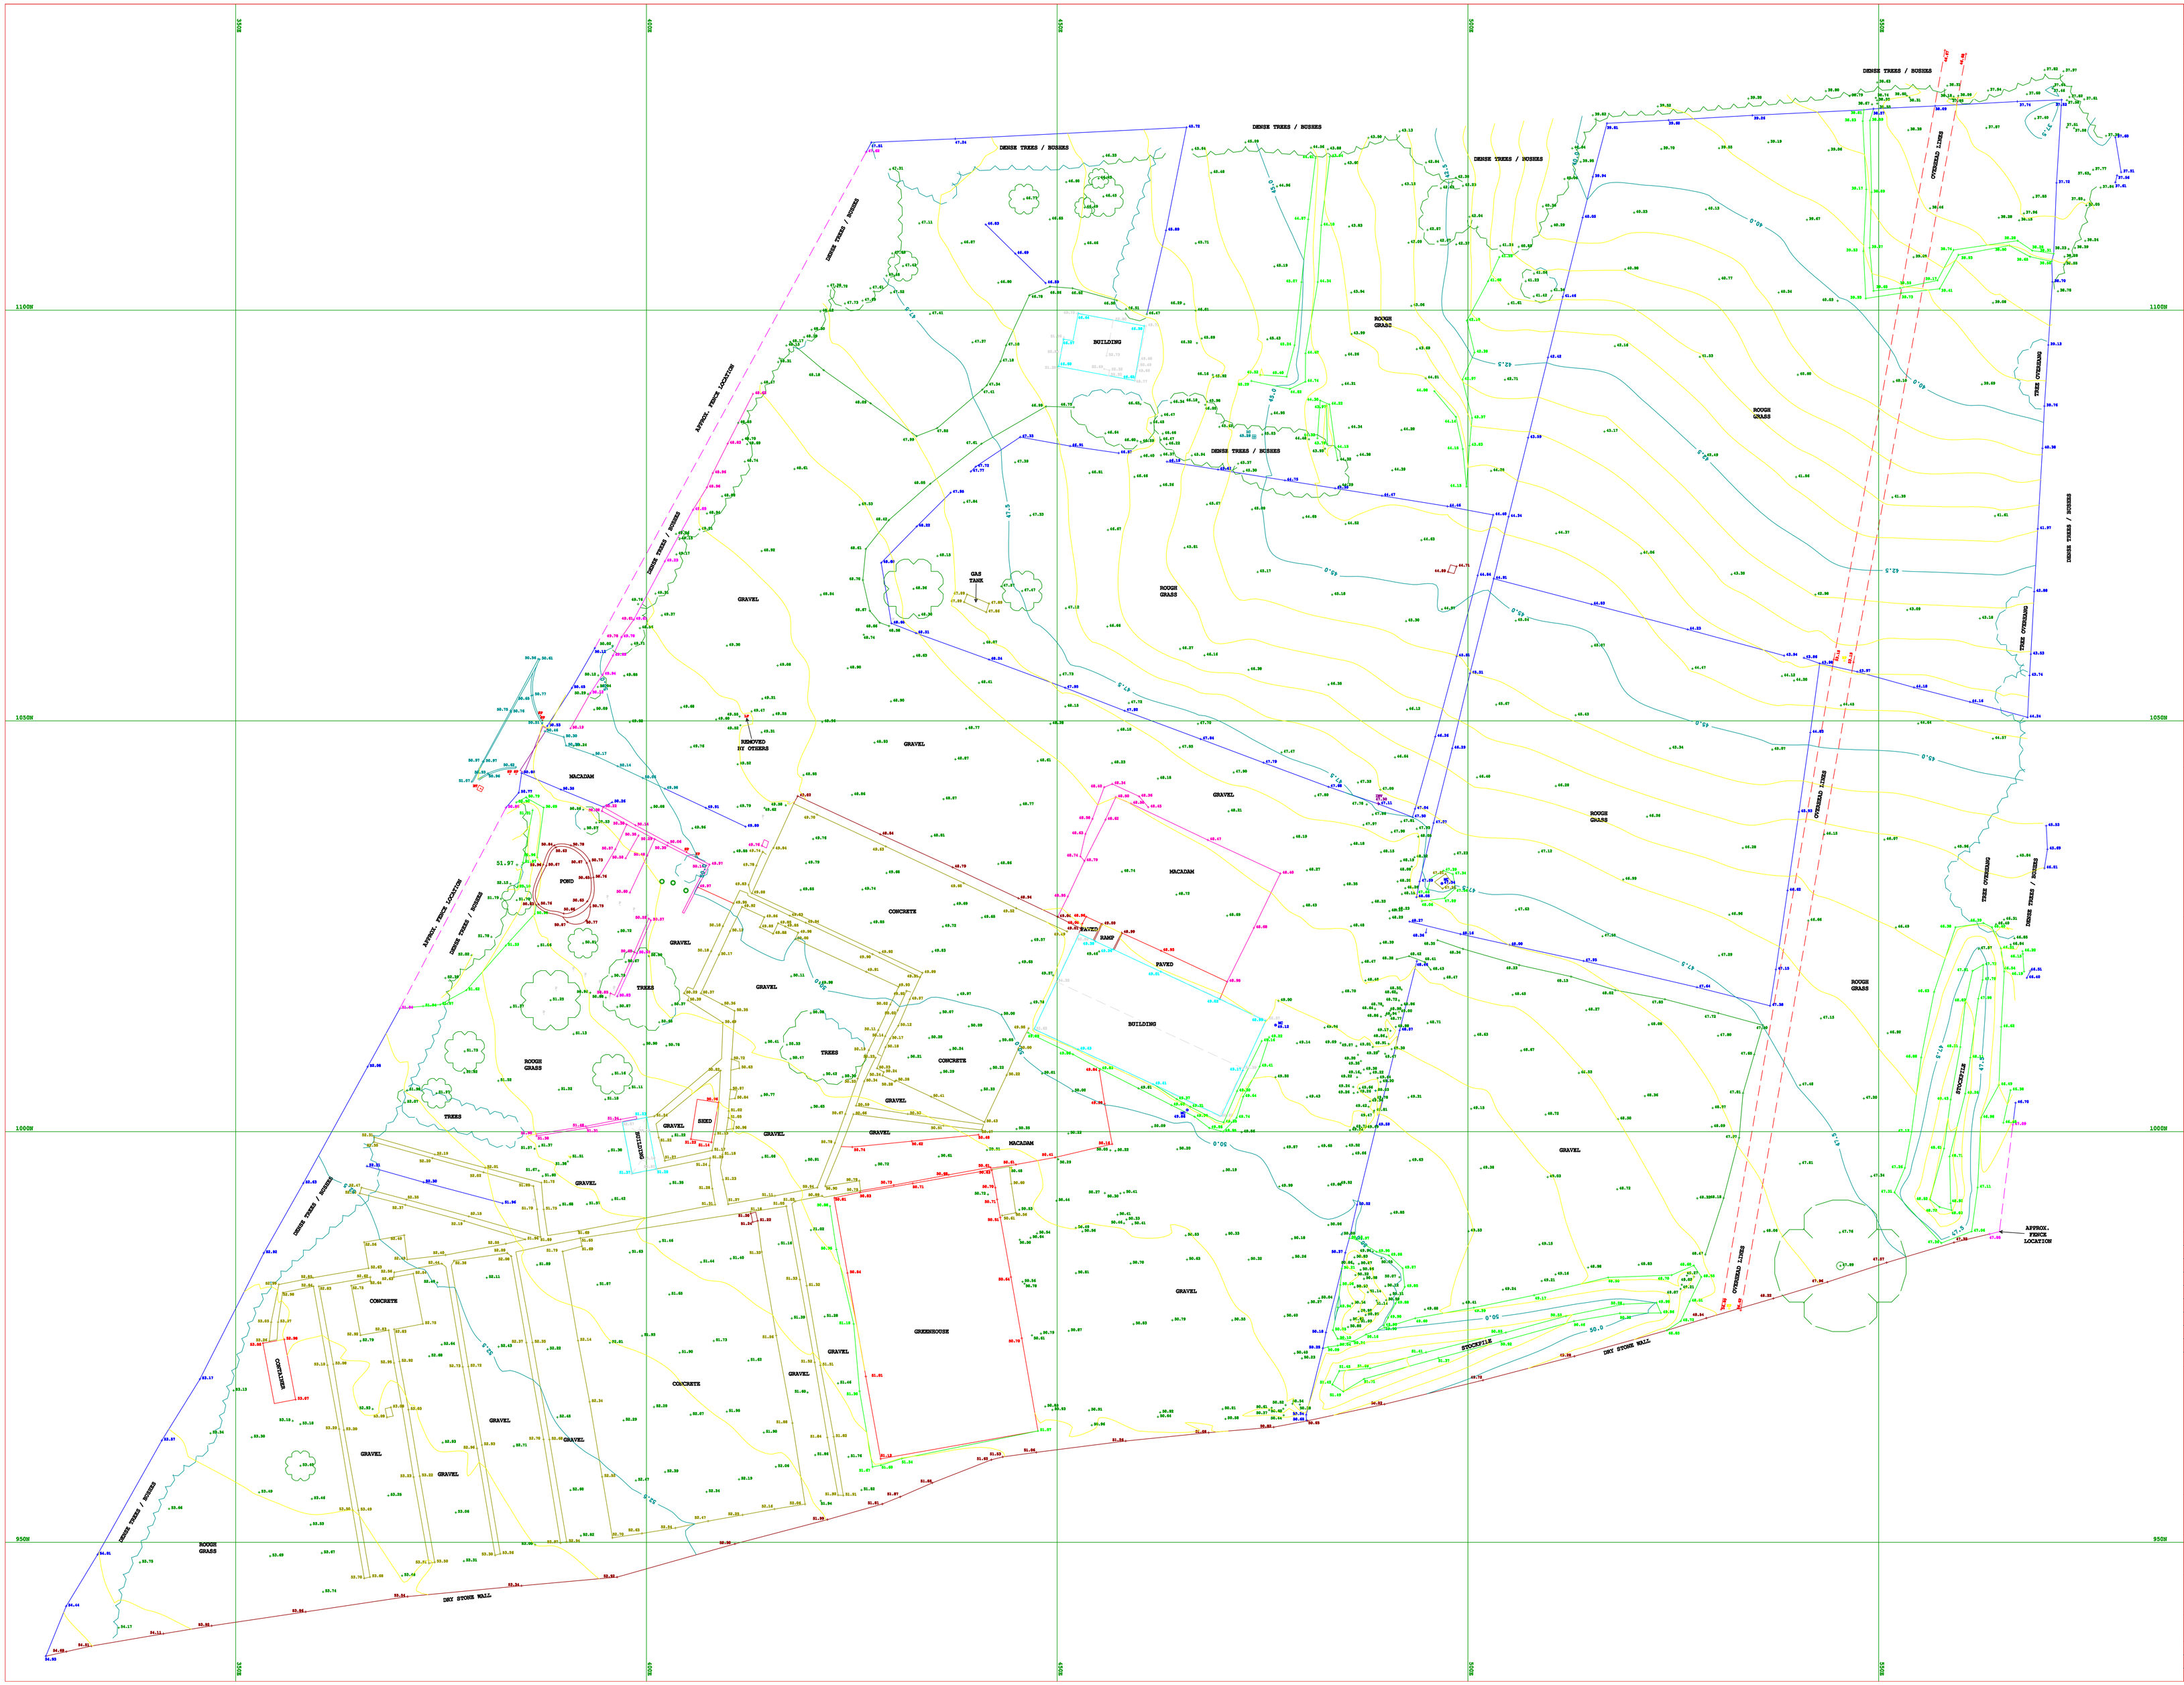

NOTES

© COPYRIGHT FINDLAY SURVEYS

THIS SURVEY HAS BEEN COMPUTED & DRAWN ABOUT AN ARBITRARY GRID. ALL LEVELS ARE IN METRES & RELATE TO AN ARBITRARY DATUM.

LAYOUT

KEY

TP	TELEGRAPH POLE
BT	BRITISH TELECOM MANHOLE
SC	WATER STOP VALVE
WM	WATER METER
GAS	BRITISH GAS VALVE
ELEC	ELECTRICITY MANHOLE
EP	ELECTRICITY POLE
FH	FIRE HYDRANT
BOL	BOLLARD
LP	LAMP POST
	GATE
TL	TRAFFIC LIGHT
	BUS STOP
SIGN	SIGN POST
GL	ROAD GULLEY
MH	DRAINAGE MANHOLE
IC	INSPECTION COVER

APPROX. DIRECTION OF NORTH

REVISIONS

FINDLAY SURVEYS
Land & Engineering Surveying Services

72 THE STABLES
WYNYARD
BILLINGHAM
CLEVELAND
TS22 5SG
MOB: 07951 207960
FAX: 01740 645557
email : info@findlaysurveys.co.uk
web : www.findlaysurveys.co.uk

CLIENT

SITE

TITLE

EXAMPLE TOPOGRAPHIC SURVEY

SCALE	DATE	DWG. No.
SURVEYORS		
DRAWN		
CHECKED		